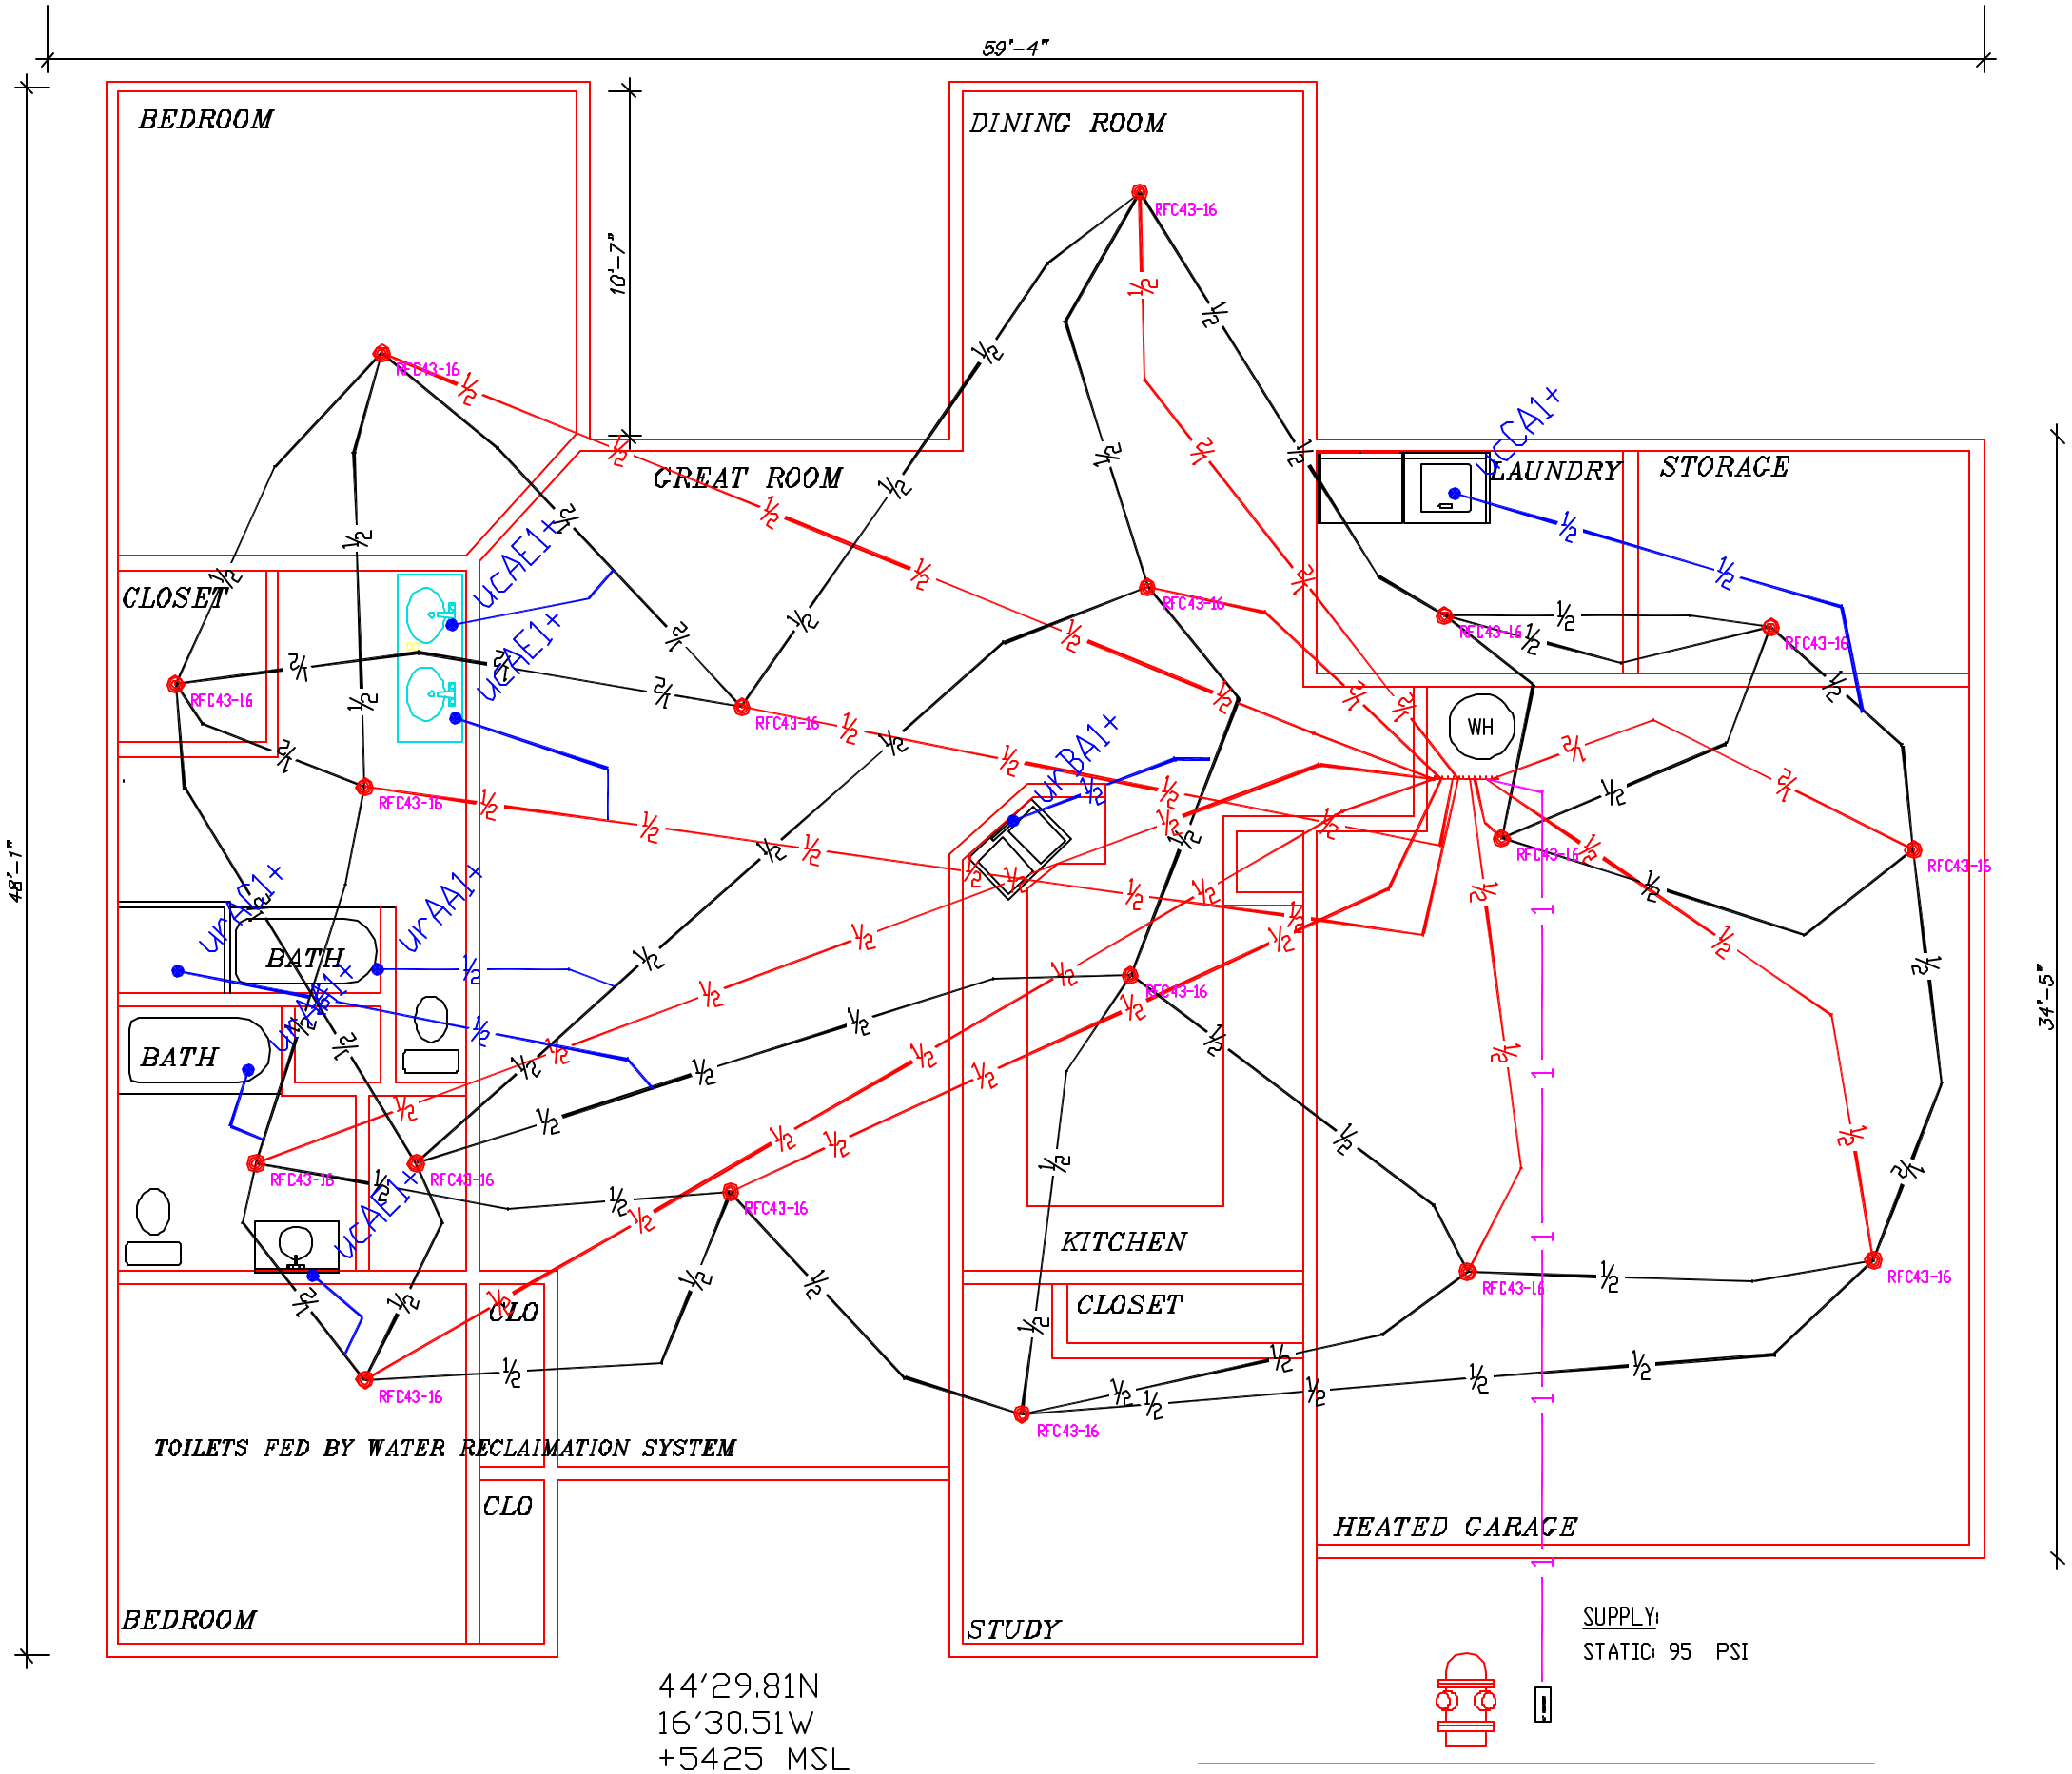
59'-4"
48'-1"
34'-5"
10'-7"
BEDROOM
DINING ROOM
GREAT ROOM
CLOSET
LAUNDRY
STORAGE
WH
BATH
BATH
KITCHEN
CLOSET
CLO
CLO
TOILETS FED BY WATER RECLAIMATION SYSTEM
HEATED GARAGE
BEDROOM
STUDY
RFC43-16
ucAE1+
urAA1+
urAB1+
ucBA1+
ucCA1+
SUPPLY:
STATIC: 95 PSI
44'29.81N
16'30.51W
+5425 MSL

FIRST FLOOR